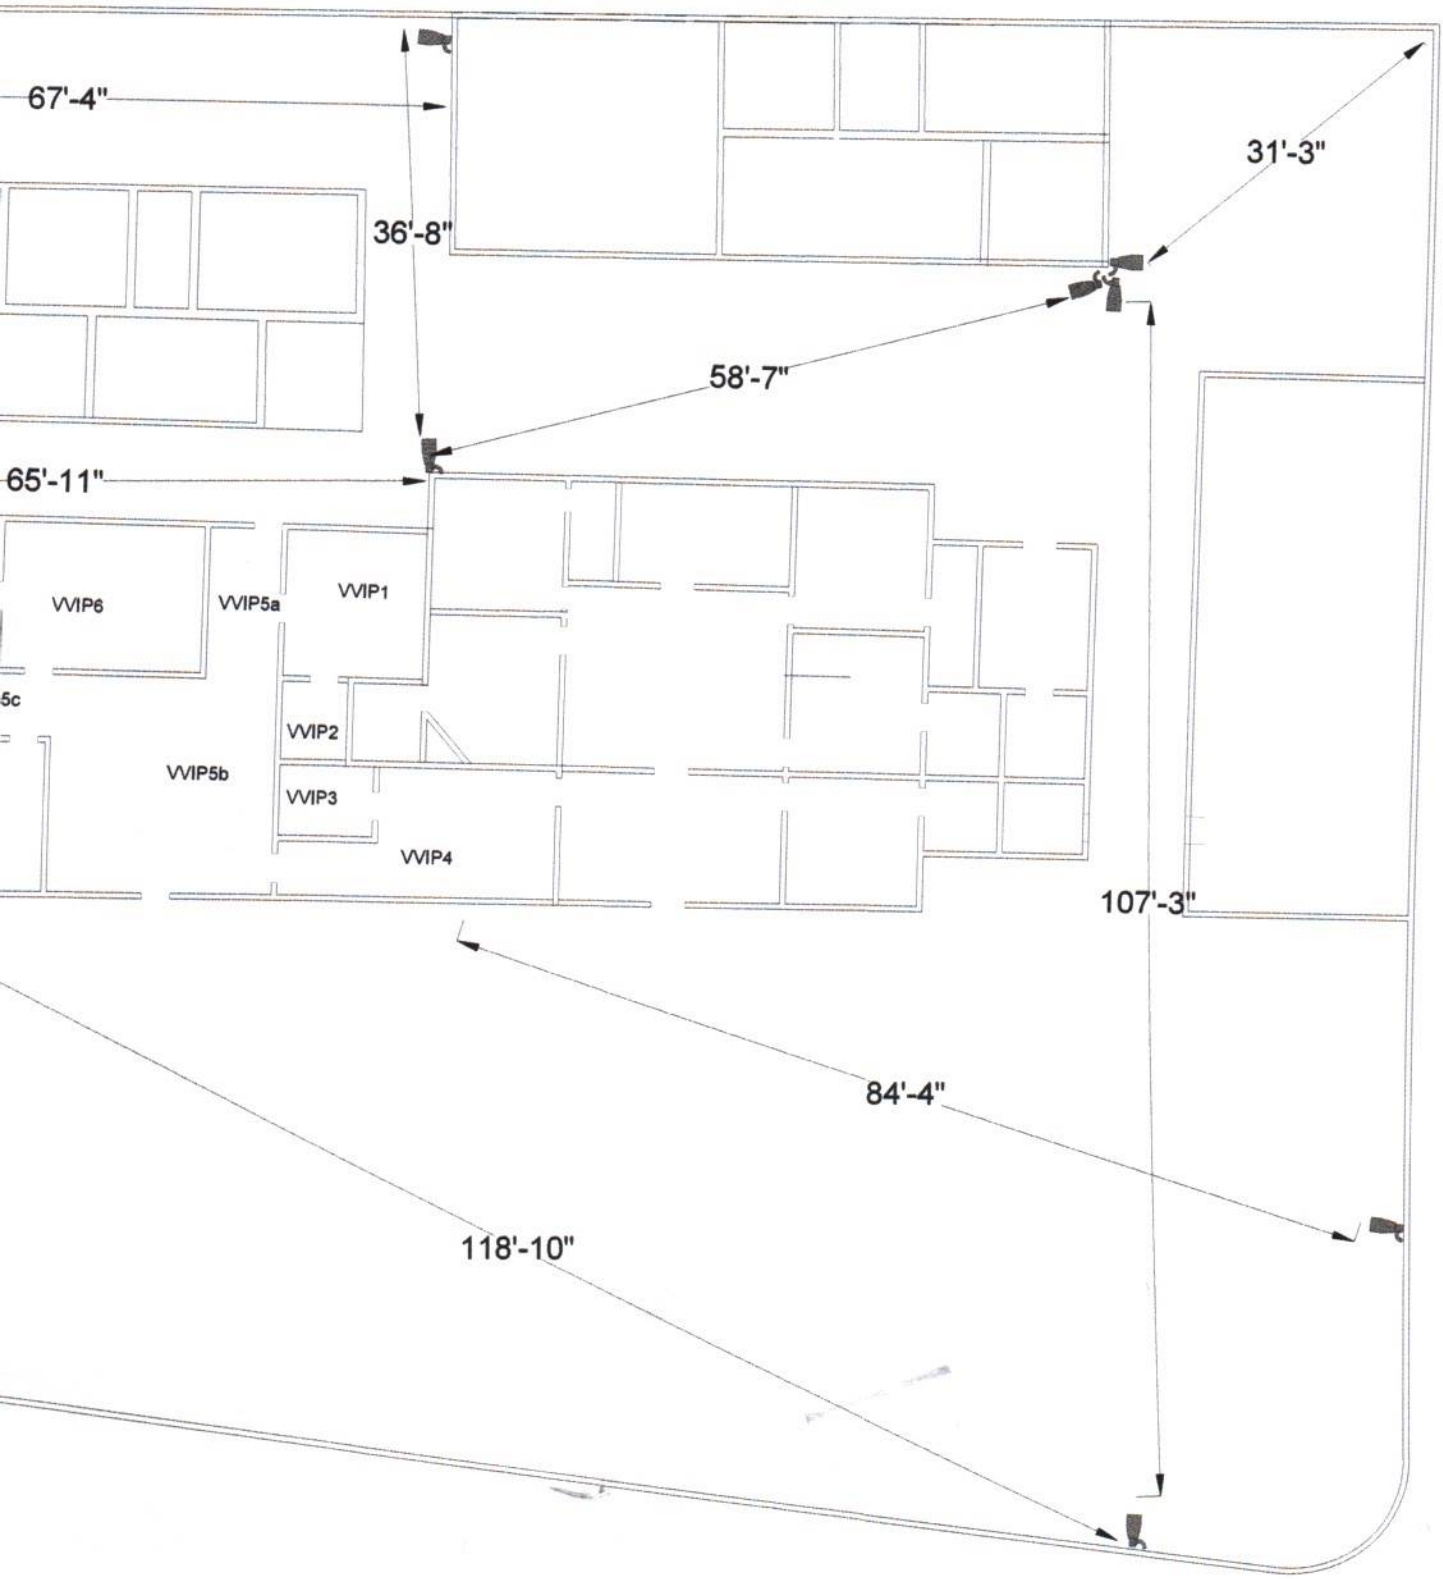
67'-4"
36'-8"
31'-3"
58'-7"
65'-11"
VVIP6
VVIP5a
VVIP1
5c
VVIP2
VVIP5b
VVIP3
VVIP4
107'-3"
84'-4"
118'-10"

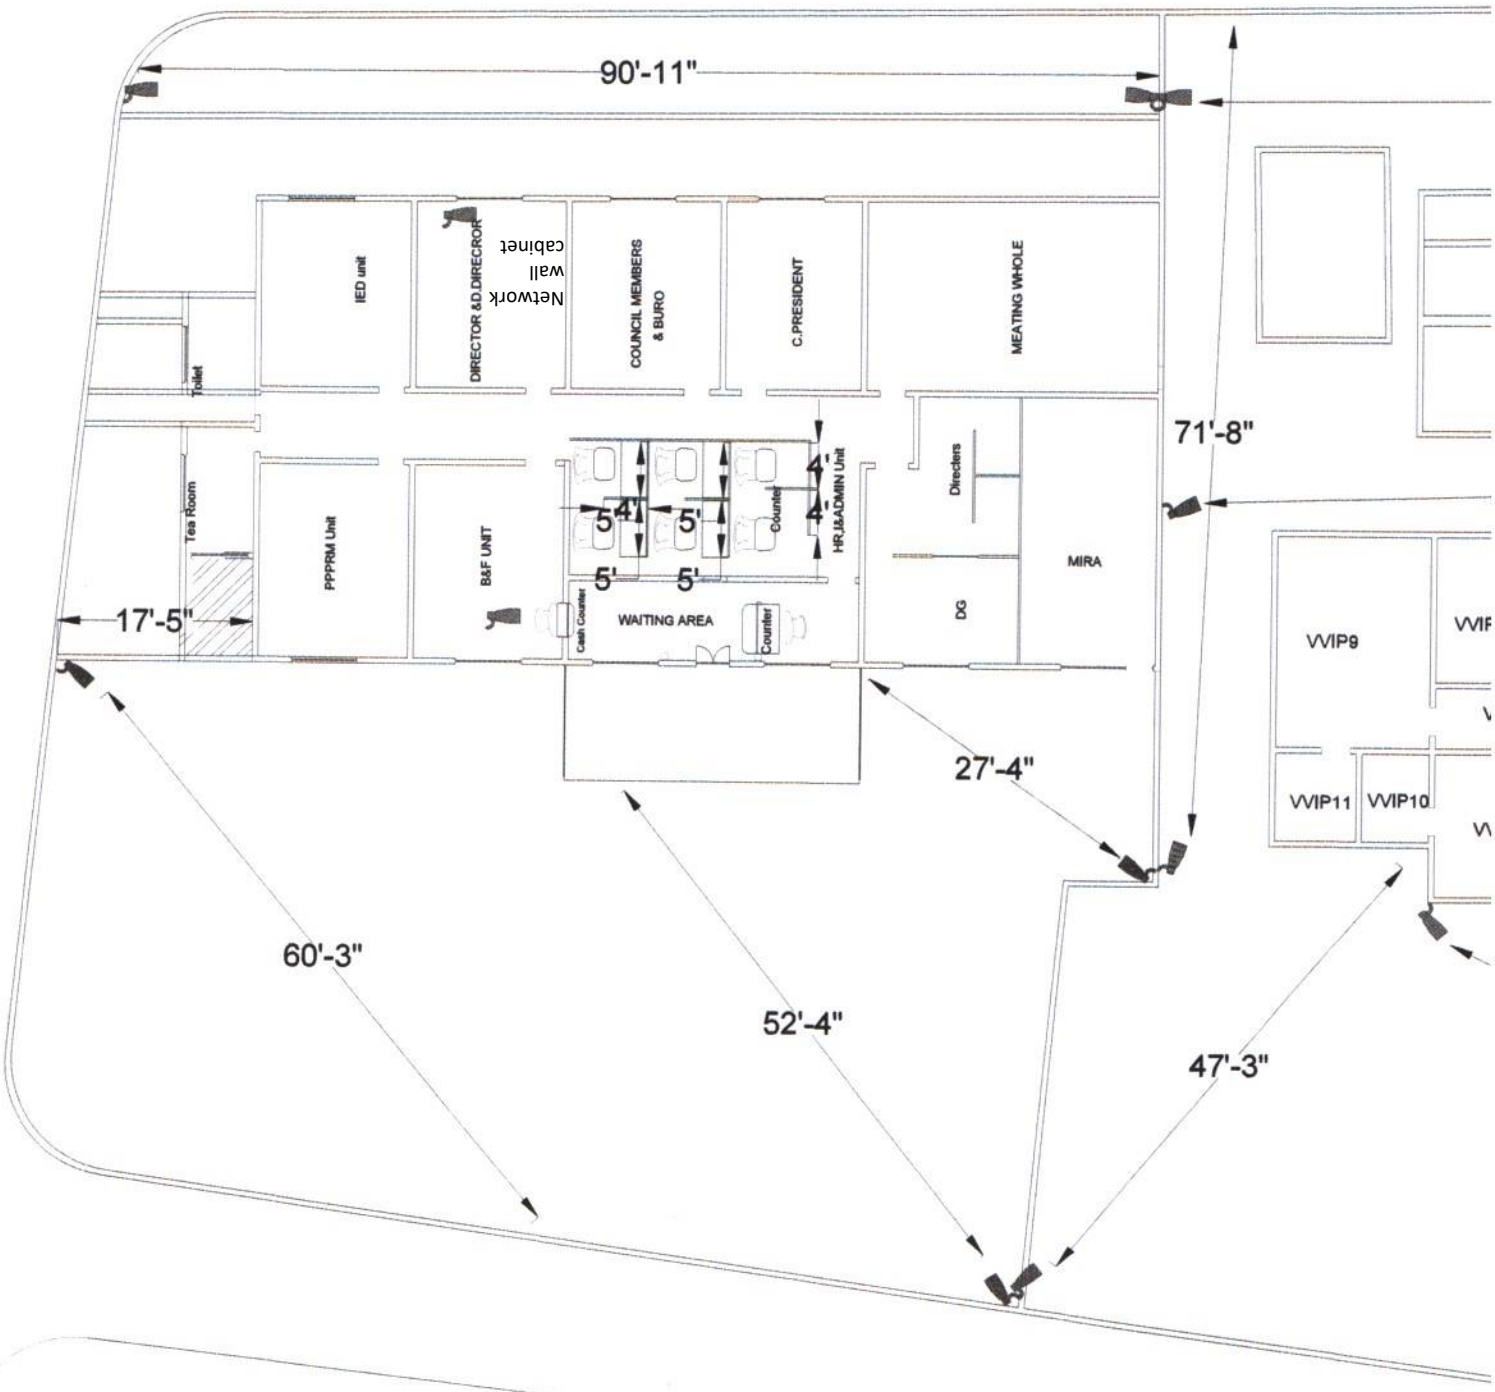
90'-11"
71'-8"
17'-5"
27'-4"
60'-3"
52'-4"
47'-3"
IED unit
DIRECTOR &D.DIRECROR
Network wall cabinet
COUNCIL MEMBERS & BURO
C.PRESIDENT
MEATING WHOLE
Toilet
Tea Room
PPPRM Unit
B&F UNIT
Cash Counter
WAITING AREA
Counter
Counter
HR,J&ADMIN Unit
Directors
DG
MIRA
5'
5'
5'
5'
4'
4'
VVIP9
VVIP11
VVIP10